COLOR:

HANDRAIL:_____

BRACKETS:_____


*END CAPS:_____

COLOR TO BE SELECTED FROM ONE OF CS STANDARD COLORS.

*OPTIONAL STAINLESS STEEL END CAPS AND INSIDE/OUTSIDE CORNERS ALSO AVAILABLE.

*STAINLESS STEEL END CAPS AND INSIDE/OUTSIDE CORNERS ARE AVAILABLE WITH AN OPTIONAL POWDER COAT FINISH. PLEASE ADVISE POWDER COAT FINISH IF REQUIRED.

TOTAL L/F REQ'D	LEFT END CAPS	RIGHT END CAPS	I.S.C./ O.S.C. REQ'D

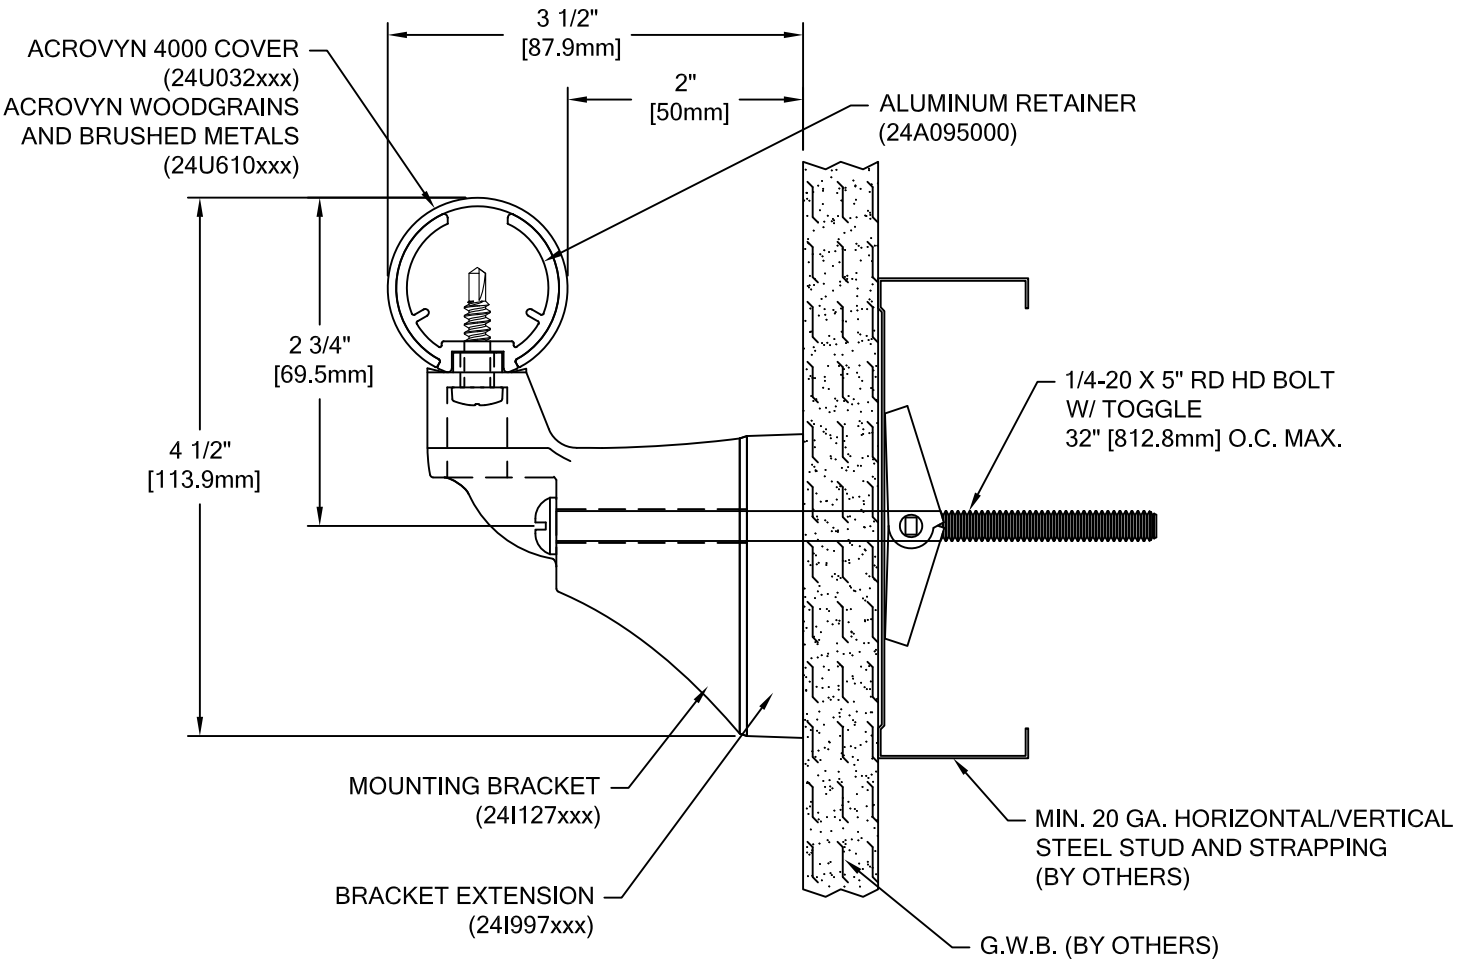

HR-6CN

ACROVYN 4000

INTERNATIONAL OFFSET

WALL CONDITION	SPECIFIED FASTENER	DRILL DIAMETERS		CS PART NUMBER
		WALL	RETAINER	
STEEL STUD/GYPUSM WALL	1/4-20 X 5" ROUND HEAD BOLT WITH TOGGLE	3/4"	N/A	90H049002
CONCRETE/CONC. BLOCK	#14 X 4" PHILLIPS SS ROUND HEAD AP SCREW	7/32"	N/A	90H225006
WOOD STUD/GYPSUM WALL	#14 X 4" PHILLIPS SS ROUND HEAD AP SCREW	7/32"	N/A	90H225006

Acrovyn™

Hughesville, PA | 800.233.8493 | 570.546.5941
Mississauga, ON | 888.895.8955 | 905.274.3611
www.c-sgroup.com

© Copyright 2016 Construction Specialties, Inc.

PROJECT:	**REVISION:**
JOB NO.:	**F&F:**
CUSTOMER:	
REP:	**DATE:**
DRAWN BY:	**SHEET NO:**