ACOUSTICAL MULLION LOUVERS MODEL RS-2300/A12370

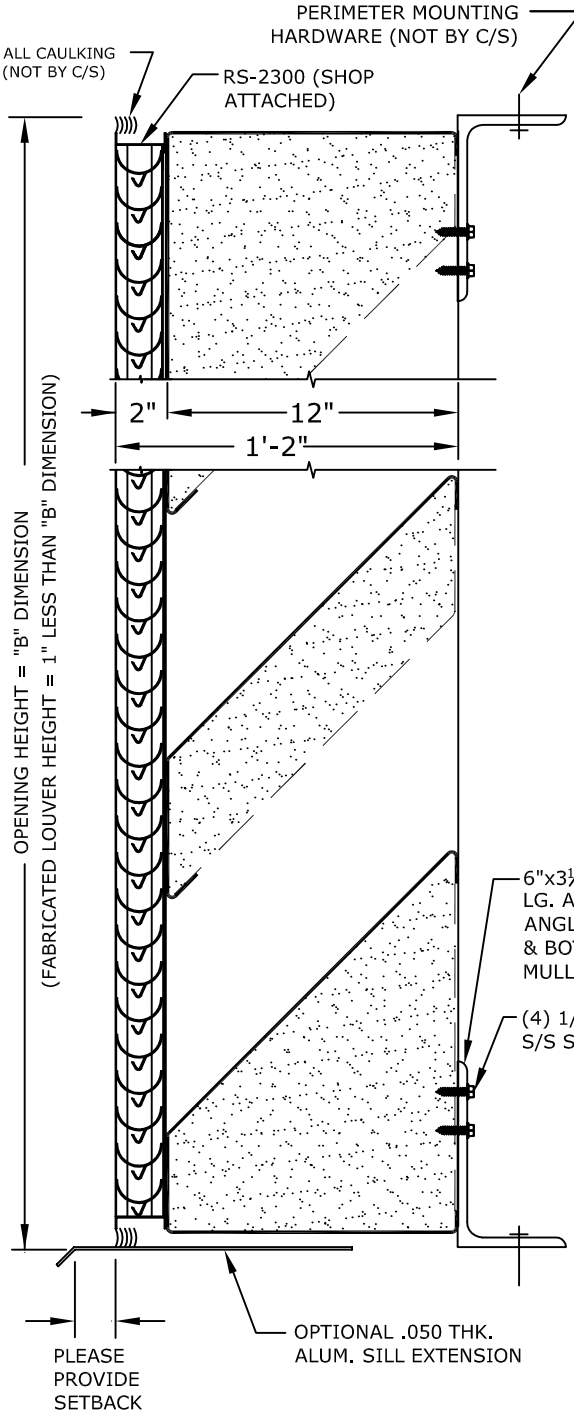

VERTICAL SECTION
NTS

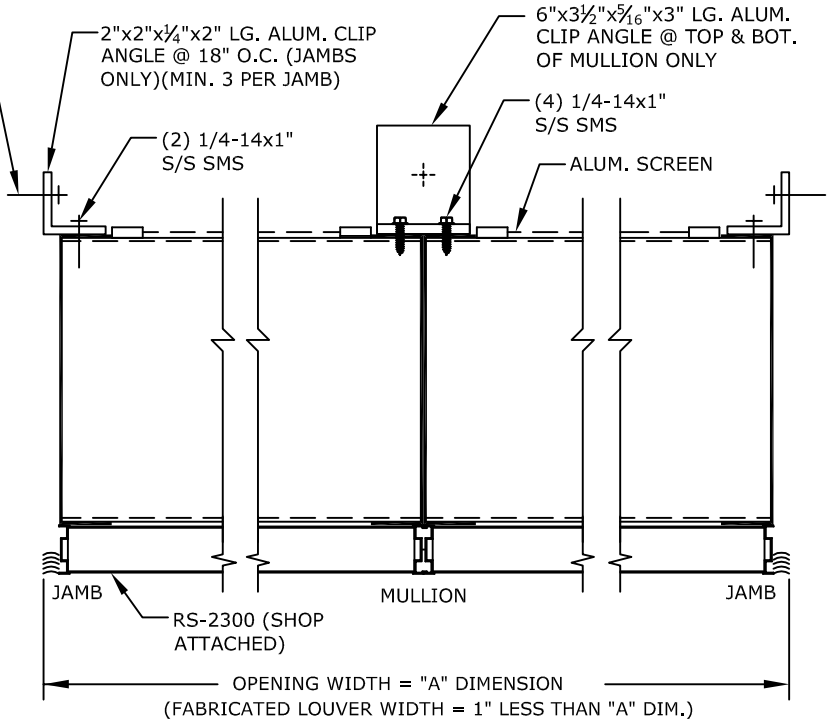

PLAN VIEW
NTS

SCREENS

- ☐ SCREEN NOT REQUIRED
- ☐ SCREEN REQUIRED
- ☐ INTERIOR MOUNTED
- ☐ EXTERIOR MOUNTED
- ☐ BIRDSCREEN: 1/2" MESH .063 DIA. ALUM. WIRE (MILL FINISH)
- ☐ INSECT SCREEN: 18x16 ALUM. MESH (MILL FINISH)

FINISHES

- ☐ STANDARD MILL
- ☐ FLUOROPOLYMER POWDER COAT (NOT AVAILABLE IN 600XL OR 700)
- ☐ KYNAR (500),(600XL)or(700)
  - ☐ (1) OF C/S STD. COLORS
  - ☐ CUSTOM COLOR, C/S REQUIRES A COLOR CHIP FOR MATCHING
- ☐ BRONZE ANODIC (DARK OR MED.)
- ☐ CLEAR ANODIZE
- ☐ OTHER _____

C/S EXTRUDED ALUMINUM STORM RESISTANT DRAINABLE 2" DEEP LOUVER MODEL RS-2300. FRAME AND BLADES TO BE 6063-T6 ALLOY, WITH A MINIMUM THICKNESS OF .050

C/S FORMED ALUMINUM FIXED ACOUSTICAL LOUVER MODEL A12370. FRAMES AND BLADES TO BE FABRICATED FROM FORMED ALUMINUM SHEET WITH A NOMINAL .081 MATERIAL THICKNESS.

ALL FASTENERS TO BE STAINLESS STEEL.

UNSUPPORTED BLADE LENGTH = @ PSF.

MARK	QTY.	"A" DIM.	"B" DIM.	NUMBER OF MULLIONS	LOUVER LOCATION	REMARKS
						CKD. BY:

Construction Specialties, Inc.
49 Meeker Avenue
Cranford, New Jersey 07016
(908) 272-5200
Fax (908) 272-6038

PROJECT:	DRAWN BY:
CUSTOMER:	DATE:
ARCH'T:	DWG. NO:
AGENT:	SHEET OF