
AVAILABLE COLORS:

396 LIMESTONE | 998 WHITE | 136 LIGHT GRAY | 108 BLACK | 237 SANDSTONE | 529 BEIGE | 238 ADOBE TAN | 233 QUARRY RED | 272 CHARCOAL | 232 COLONIAL WHITE | 606 DECK GRAY

*** COLORS SHOWN ARE A CLOSE APPROXIMATION OF SILICONE COLORS. THE MOST ACCURATE COLOR WILL BE FOUND VIEWING ACTUAL SILICONE SAMPLES. ***

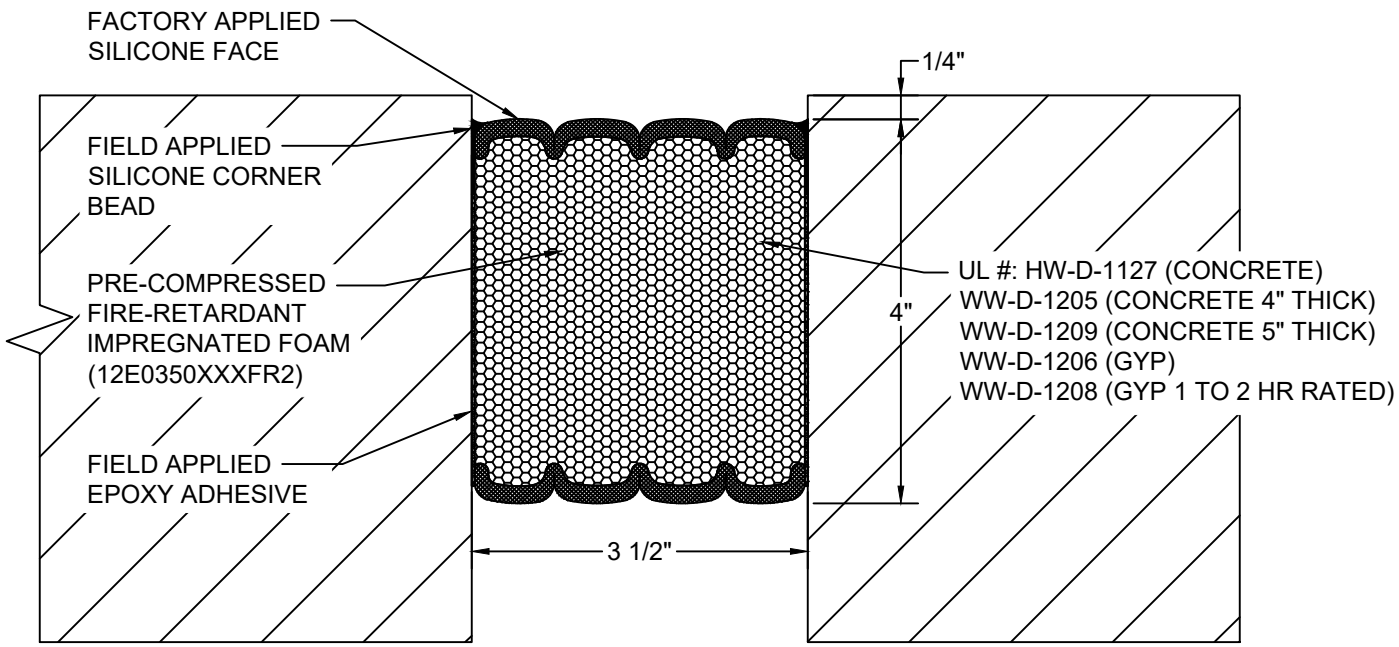

Model: **2VFR-350**

Construction Specialties®
www.c-sgroup.com
6696 Route 405 Highway, Muncy, PA 17756
Phone: (800) 233-8493 / Fax: (570) 546-8022

895 Lakefront Promenade, Mississauga, Ontario L5E 2C2 Canada
Phone: (888) 895-8955 / Fax: (905) 274-6241

© Copyright 2018 Construction Specialties, Inc.

PROJECT:	SCALE: NTS
CUSTOMER:	DATE:
LOCATION:	JOB NO.:
DRAWN BY:	SHEET NO.:

11/8/2024 3:45 PM