THINLINE LOUVER MODEL 1302G

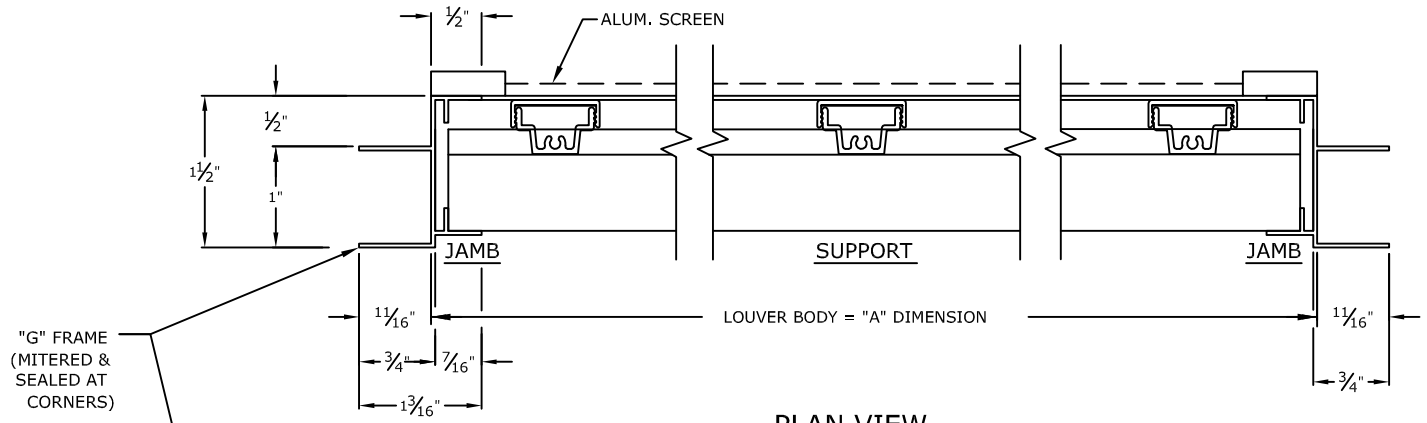

PLAN VIEW
NTS

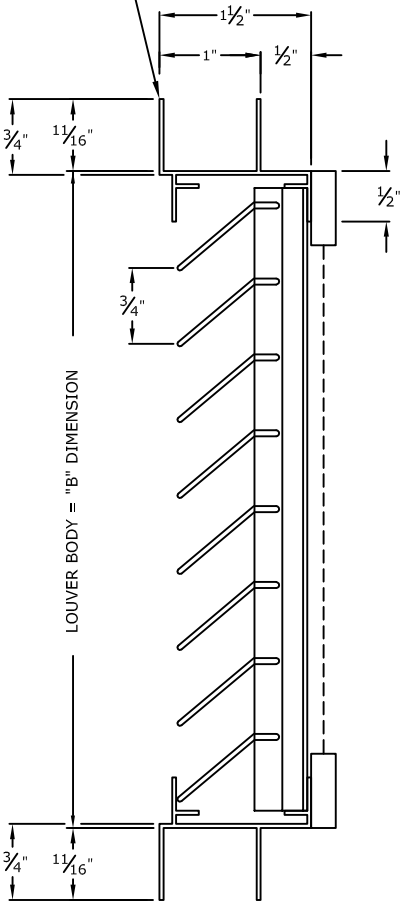

VERTICAL SECTION
NTS

SCREENS

- ☐ SCREEN NOT REQUIRED
- ☐ SCREEN REQUIRED
- ☐ INTERIOR MOUNTED
- ☐ EXTERIOR MOUNTED
- ☐ BIRDSCREEN: 1/2" MESH .063 DIA. ALUM. WIRE (MILL FINISH)
- ☐ INSECT SCREEN: 18x16 ALUM. MESH (MILL FINISH)

FINISHES

- ☐ STANDARD MILL
- ☐ FLUOROPOLYMER POWDER COAT (NOT AVAILABLE IN 600XL OR 700)
- ☐ KYNAR (500),(600XL)or(700)
  - ☐ (1) OF C/S STD. COLORS
  - ☐ CUSTOM COLOR, C/S REQUIRES A COLOR CHIP FOR MATCHING
- ☐ BRONZE ANODIC (DARK OR MED.)
- ☐ CLEAR ANODIZE
- ☐ OTHER _____

C/S EXTRUDED ALUMINUM THINELINE LOUVER MODEL 1302G TO BE 1 ½" DEEP. BLADES AND FRAME TO BE FABRICATED FROM 6063-T6 ALLOY WITH A MINIMUM THICKNESS OF .040". ALL FASTENERS TO BE STAINLESS STEEL

UNSUPPORTED BLADE LENGTH = @ PSF.

MARK	QTY.	"A" DIM. (LOUVER BODY)	"B" DIM. (LOUVER BODY)	NUMBER OF SUPPORTS	LOUVER LOCATION	REMARKS
						CHECKED BY:

Construction Specialties, Inc.
49 Meeker Avenue
Cranford, New Jersey 07016
(908) 272-5200
Fax (908) 272-6038

PROJECT:	DRAWN BY:
CUSTOMER:	DATE:
ARCH'T:	DWG. NO:
AGENT:	SHEET OF