SINGLE DRAINABLE STAINLESS STEEL MULLION LOUVER MODEL SS-407

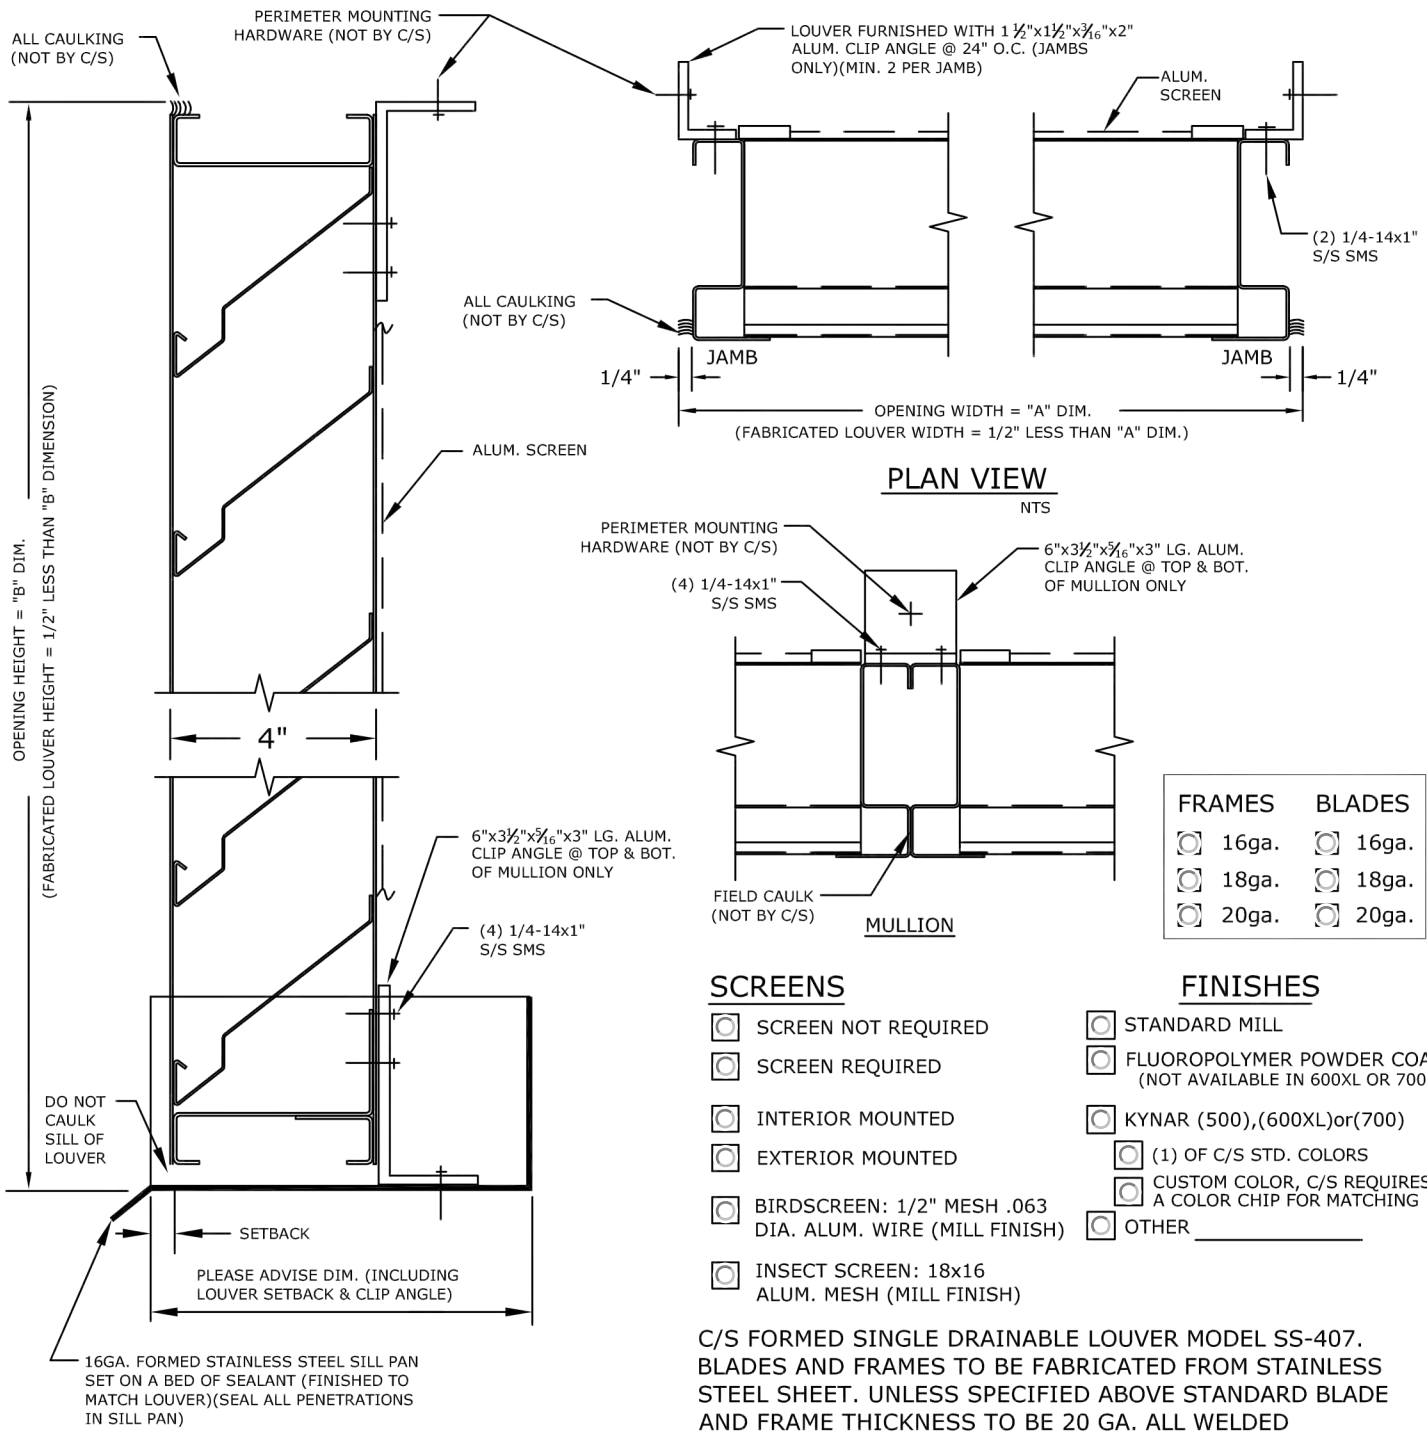

VERTICAL SECTION

NTS

PLAN VIEW

NTS

MULLION

FRAMES	BLADES
☐ 16ga.	☐ 16ga.
☐ 18ga.	☐ 18ga.
☐ 20ga.	☐ 20ga.

SCREENS

- ☐ SCREEN NOT REQUIRED
- ☐ SCREEN REQUIRED
- ☐ INTERIOR MOUNTED
- ☐ EXTERIOR MOUNTED
- ☐ BIRDSCREEN: 1/2" MESH .063 DIA. ALUM. WIRE (MILL FINISH)
- ☐ INSECT SCREEN: 18x16 ALUM. MESH (MILL FINISH)

FINISHES

- ☐ STANDARD MILL
- ☐ FLUOROPOLYMER POWDER COAT (NOT AVAILABLE IN 600XL OR 700)
- ☐ KYNAR (500),(600XL)or(700)
  - ☐ (1) OF C/S STD. COLORS
  - ☐ CUSTOM COLOR, C/S REQUIRES A COLOR CHIP FOR MATCHING
- ☐ OTHER _____

C/S FORMED SINGLE DRAINABLE LOUVER MODEL SS-407. BLADES AND FRAMES TO BE FABRICATED FROM STAINLESS STEEL SHEET. UNLESS SPECIFIED ABOVE STANDARD BLADE AND FRAME THICKNESS TO BE 20 GA. ALL WELDED CONSTRUCTION. ALL FASTENERS TO BE STAINLESS STEEL.

UNSUPPORTED BLADE LENGTH = @ PSF.

MARK	QTY.	"A" DIM.	"B" DIM.	NUMBER OF MULLIONS	LOCATION	REMARKS
						CKD. BY:

Construction Specialties, Inc.
49 Meeker Avenue
Cranford, New Jersey 07016
(908) 272-5200
Fax (908) 272-6038

PROJECT:	DRAWN BY:
CUSTOMER:	DATE:
ARCH'T:	DWG. NO:
AGENT:	SHEET OF