STEEL LOUVER MODEL GS-610

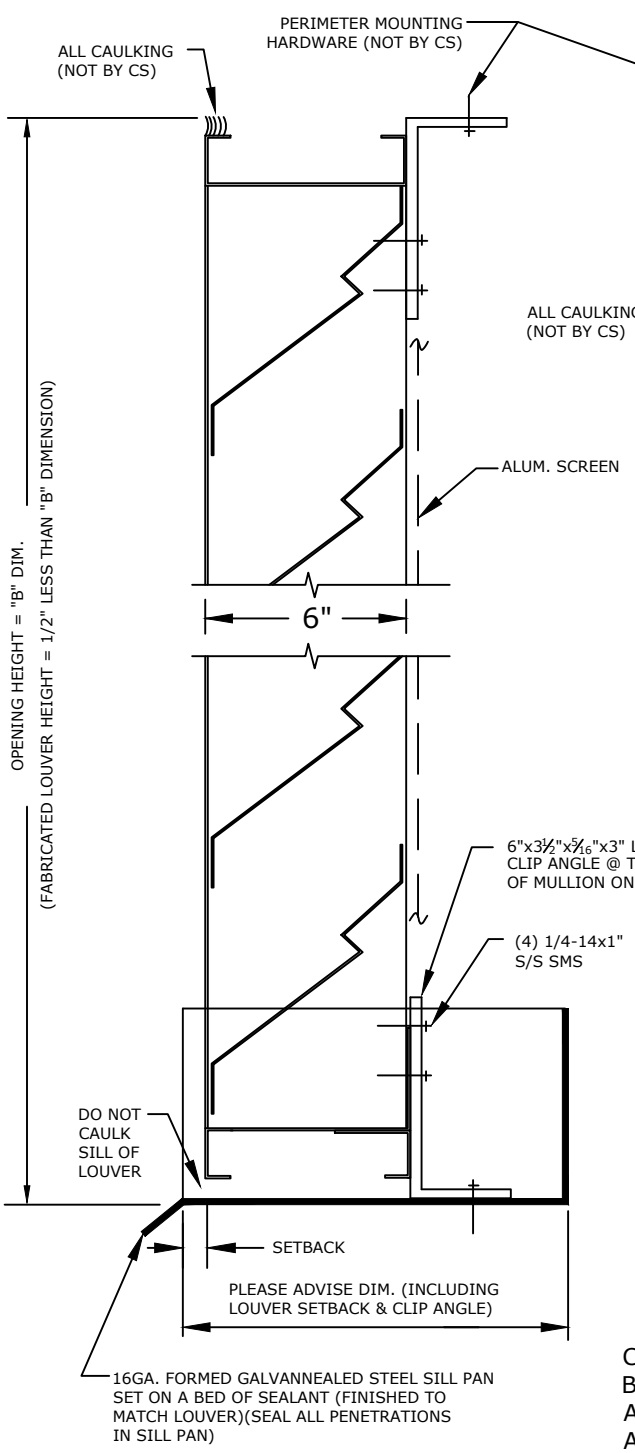

VERTICAL SECTION

NTS

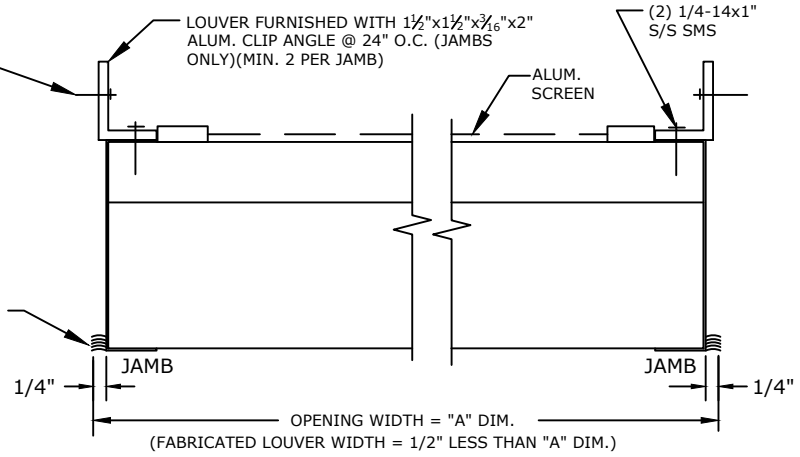

PLAN VIEW

NTS

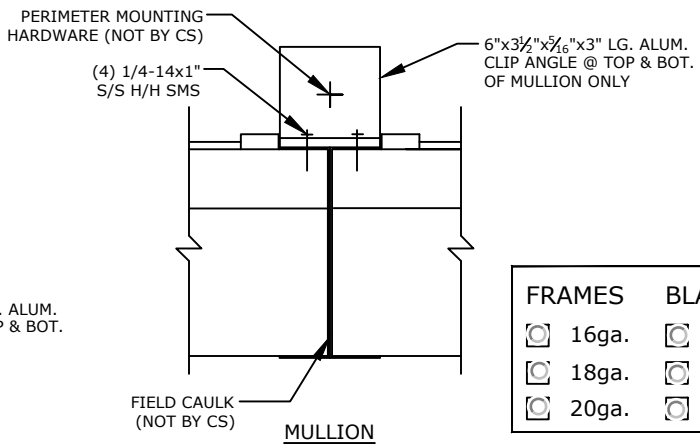

MULLION

FRAMES	BLADES
☐ 16ga.	☐ 16ga.
☐ 18ga.	☐ 18ga.
☐ 20ga.	☐ 20ga.

SCREENS

- ☐ SCREEN NOT REQUIRED
- ☐ SCREEN REQUIRED
- ☐ INTERIOR MOUNTED
- ☐ EXTERIOR MOUNTED
- ☐ BIRDSCREEN: 1/2" MESH .063 DIA. ALUM. WIRE (MILL FINISH)
- ☐ INSECT SCREEN: 18x16 ALUM. MESH (MILL FINISH)

FINISHES

- ☐ STANDARD MILL
- ☐ FLUOROPOLYMER POWDER COAT (NOT AVAILABLE IN 600XL OR 700)
- ☐ KYNAR (500),(600XL)or(700)
  - ☐ (1) OF CS STD. COLORS
  - ☐ CUSTOM COLOR, CS REQUIRES A COLOR CHIP FOR MATCHING
- ☐ OTHER _____

CS FORMED LOUVER MODEL GS-610. BLADES AND FRAMES TO BE FABRICATED FROM GALVANNEALED STEEL. UNLESS SPECIFIED ABOVE STANDARD BLADE AND FRAME THICKNESS TO BE 20 GA.
ALL WELDED CONSTRUCTION.
ALL FASTENERS TO BE STAINLESS STEEL.
UNSUPPORTED BLADE LENGTH = @ PSF.

MARK	QTY.	"A" DIM.	"B" DIM.	NUMBER OF MULLIONS	LOCATION	REMARKS
						CKD. BY:

Construction Specialties, Inc.
3 Werner Way
Lebanon, New Jersey 08833
(800) 233-8493

PROJECT:	DRAWN BY:
CUSTOMER:	DATE:
ARCH'T:	DWG. NO:
AGENT:	SHEET OF