
**AVAILABLE COLORS:**

108 BLACK | 232 WHITE | 764 PLATINUM | 270 GREIGE | 136 GRAY

*** CUSTOM COLORS ARE AVAILABLE AT AN ADDITIONAL CHARGE, SUBJECT TO MINIMUM QUANTITIES. ***

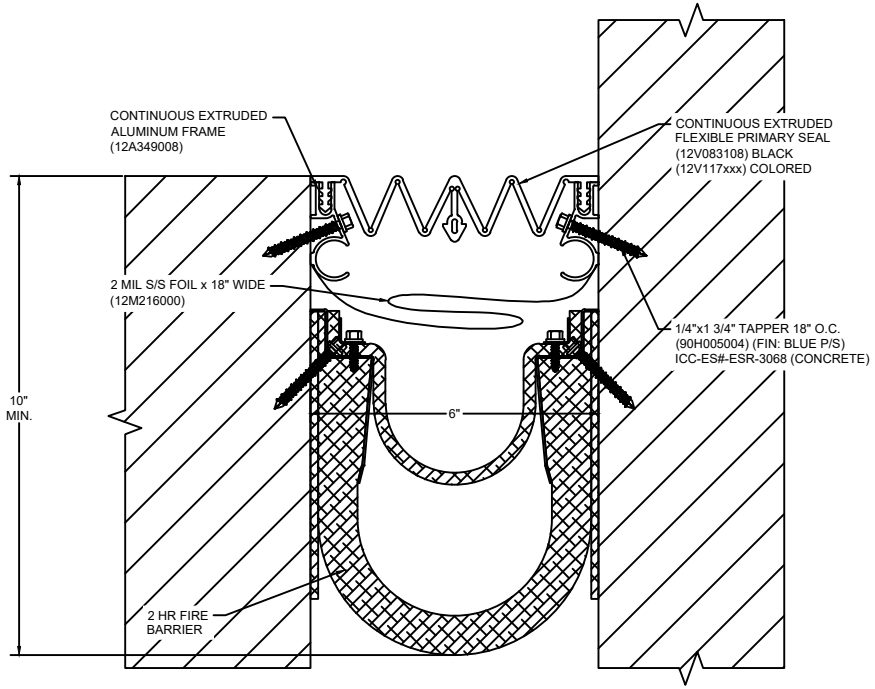


# Model: **FWSC-600M W/ FB**


**Construction Specialties®**
www.c-sgroup.com
6696 Route 405 Highway, Muncy, PA 17756
Phone: (800) 233-8493 / Fax: (570) 546-8022

895 Lakefront Promenade, Mississauga, Ontario L5E 2C2 Canada
Phone: (888) 895-8955 / Fax: (905) 274-6241



© Copyright 2018 Construction Specialties, Inc.


| | |
|---|---|
| PROJECT: | SCALE: NTS |
| CUSTOMER: | DATE: |
| LOCATION: | JOB NO.: |
| DRAWN BY: | SHEET NO.: |

12/21/2021 4:39 PM