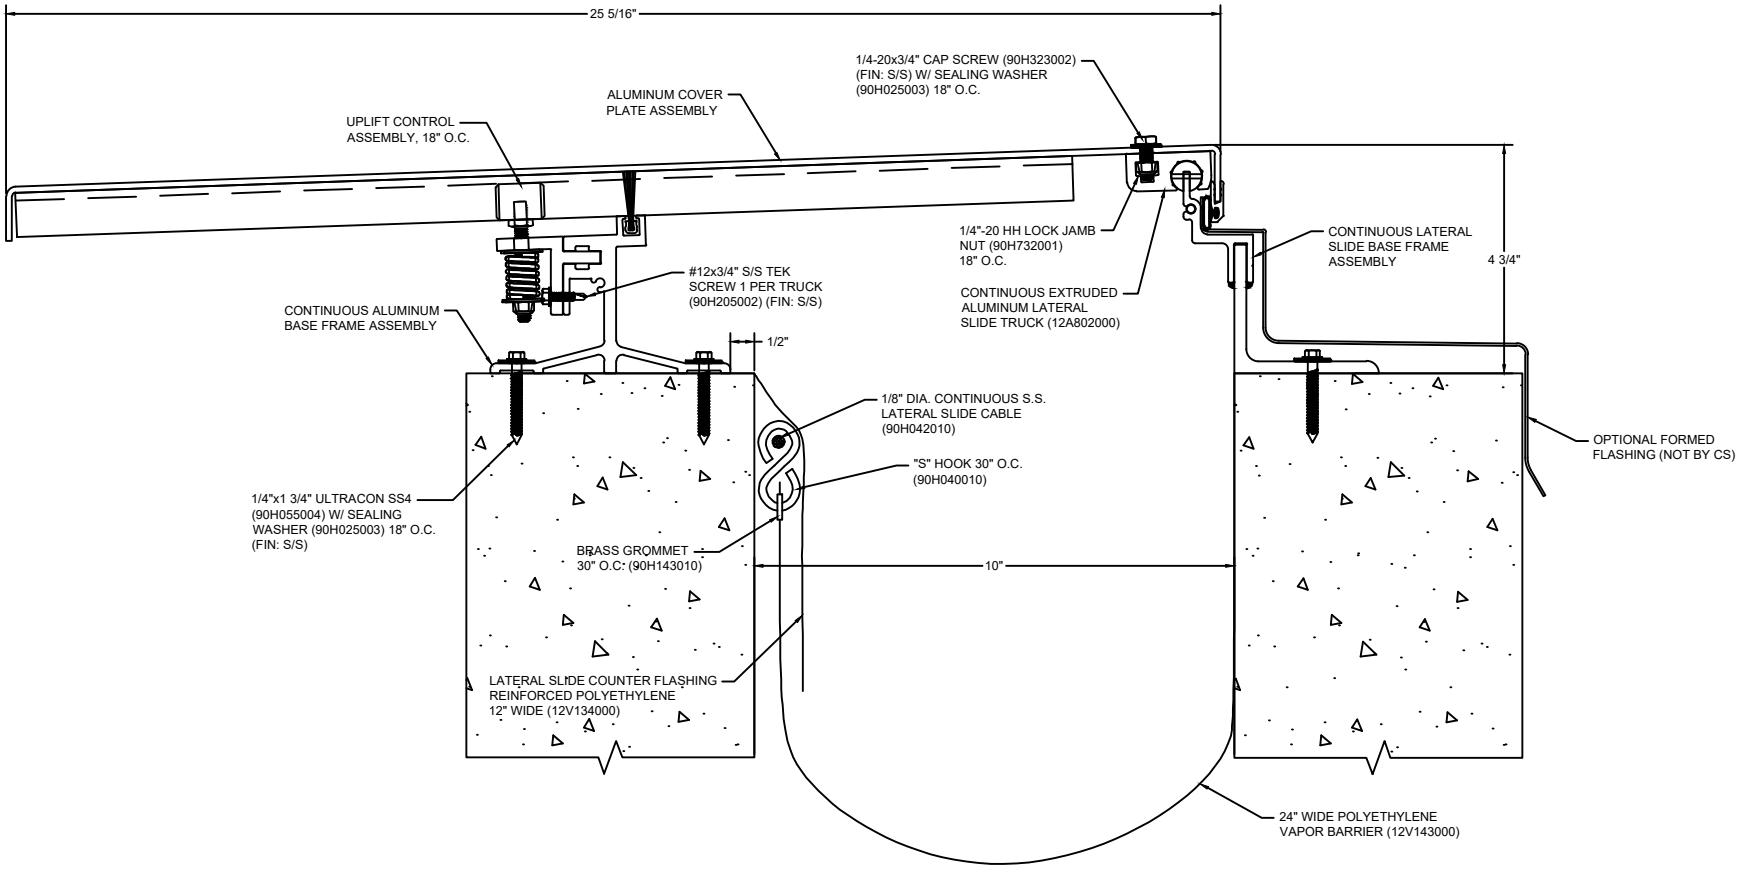



# Model: **LSRR-1000**

**Construction Specialties**®
www.c-sgroup.com
6696 Route 405 Highway, Muncy, PA 17756
Phone: (800) 233-8493 / Fax: (570) 546-8022

895 Lakefront Promenade, Mississauga, Ontario L5E 2C2 Canada
Phone: (888) 895-8955 / Fax: (905) 274-6241

© Copyright 2018 Construction Specialties, Inc.

| | |
|---|---|
| **PROJECT:** | **SCALE:** NTS |
| **CUSTOMER:** | **DATE:** |
| **LOCATION:** | **JOB NO.:** |
| **DRAWN BY:** | **SHEET NO.:** |

9/24/2025 11:11 AM